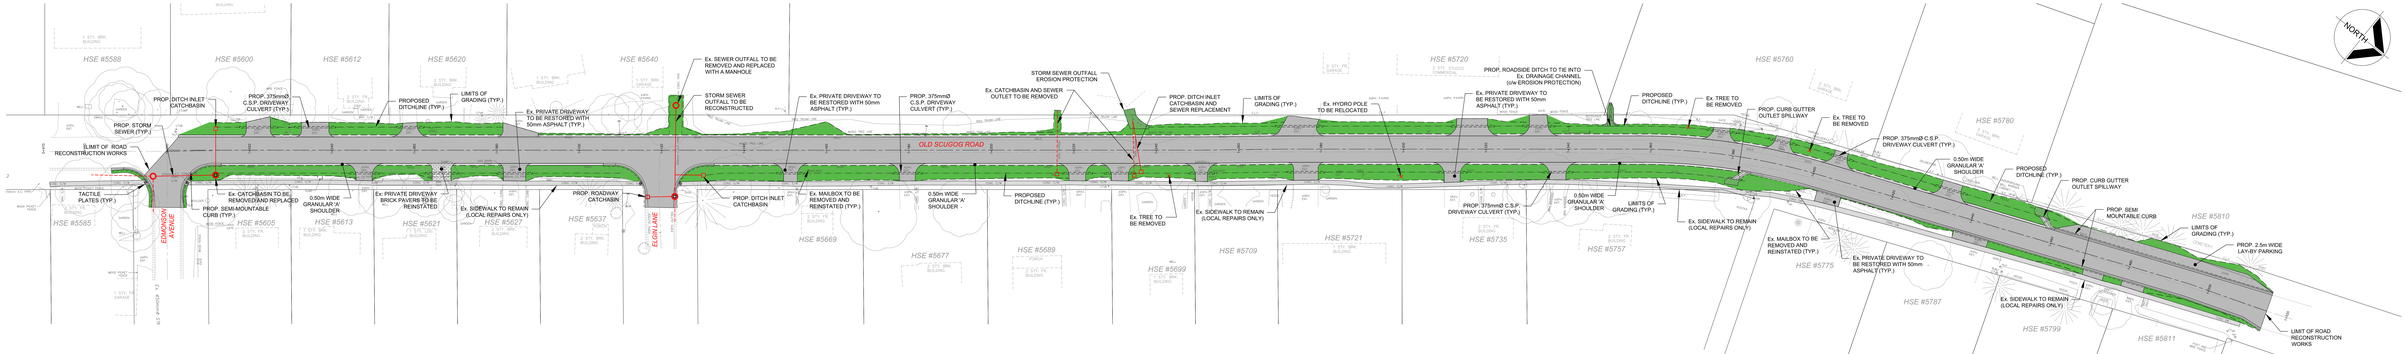

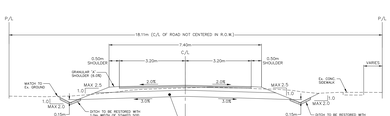

OLD SCUGOG ROAD – TYPICAL SECTION
STN 1+010.000 TO STN 1+130.000
STN 1+233.240 TO STN 1+380.000
SCALE – 1:50

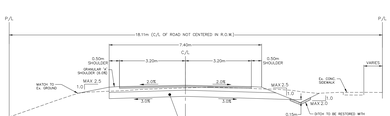

OLD SCUGOG ROAD – TYPICAL SECTION
STN 1+130.000 TO STN 1+233.240
SCALE – 1:50

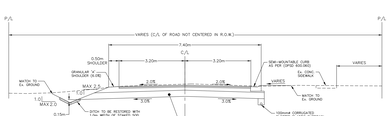

OLD SCUGOG ROAD – TYPICAL SECTION
STN 1+380.000 TO STN 1+460.000
SCALE – 1:50

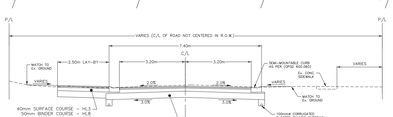

OLD SCUGOG ROAD – TYPICAL SECTION
STN 1+460.000 TO STN 1+515.000
SCALE – 1:50

OLD SCUGOG ROAD RECONSTRUCTION - EDMONSON AVENUE TO HWY. 407 CORRIDOR

SCALE - 1:250

Clarington