

 


BASELINE ROAD IMPROVEMENTS

SEMI-URBANIZATION

 

Clarington

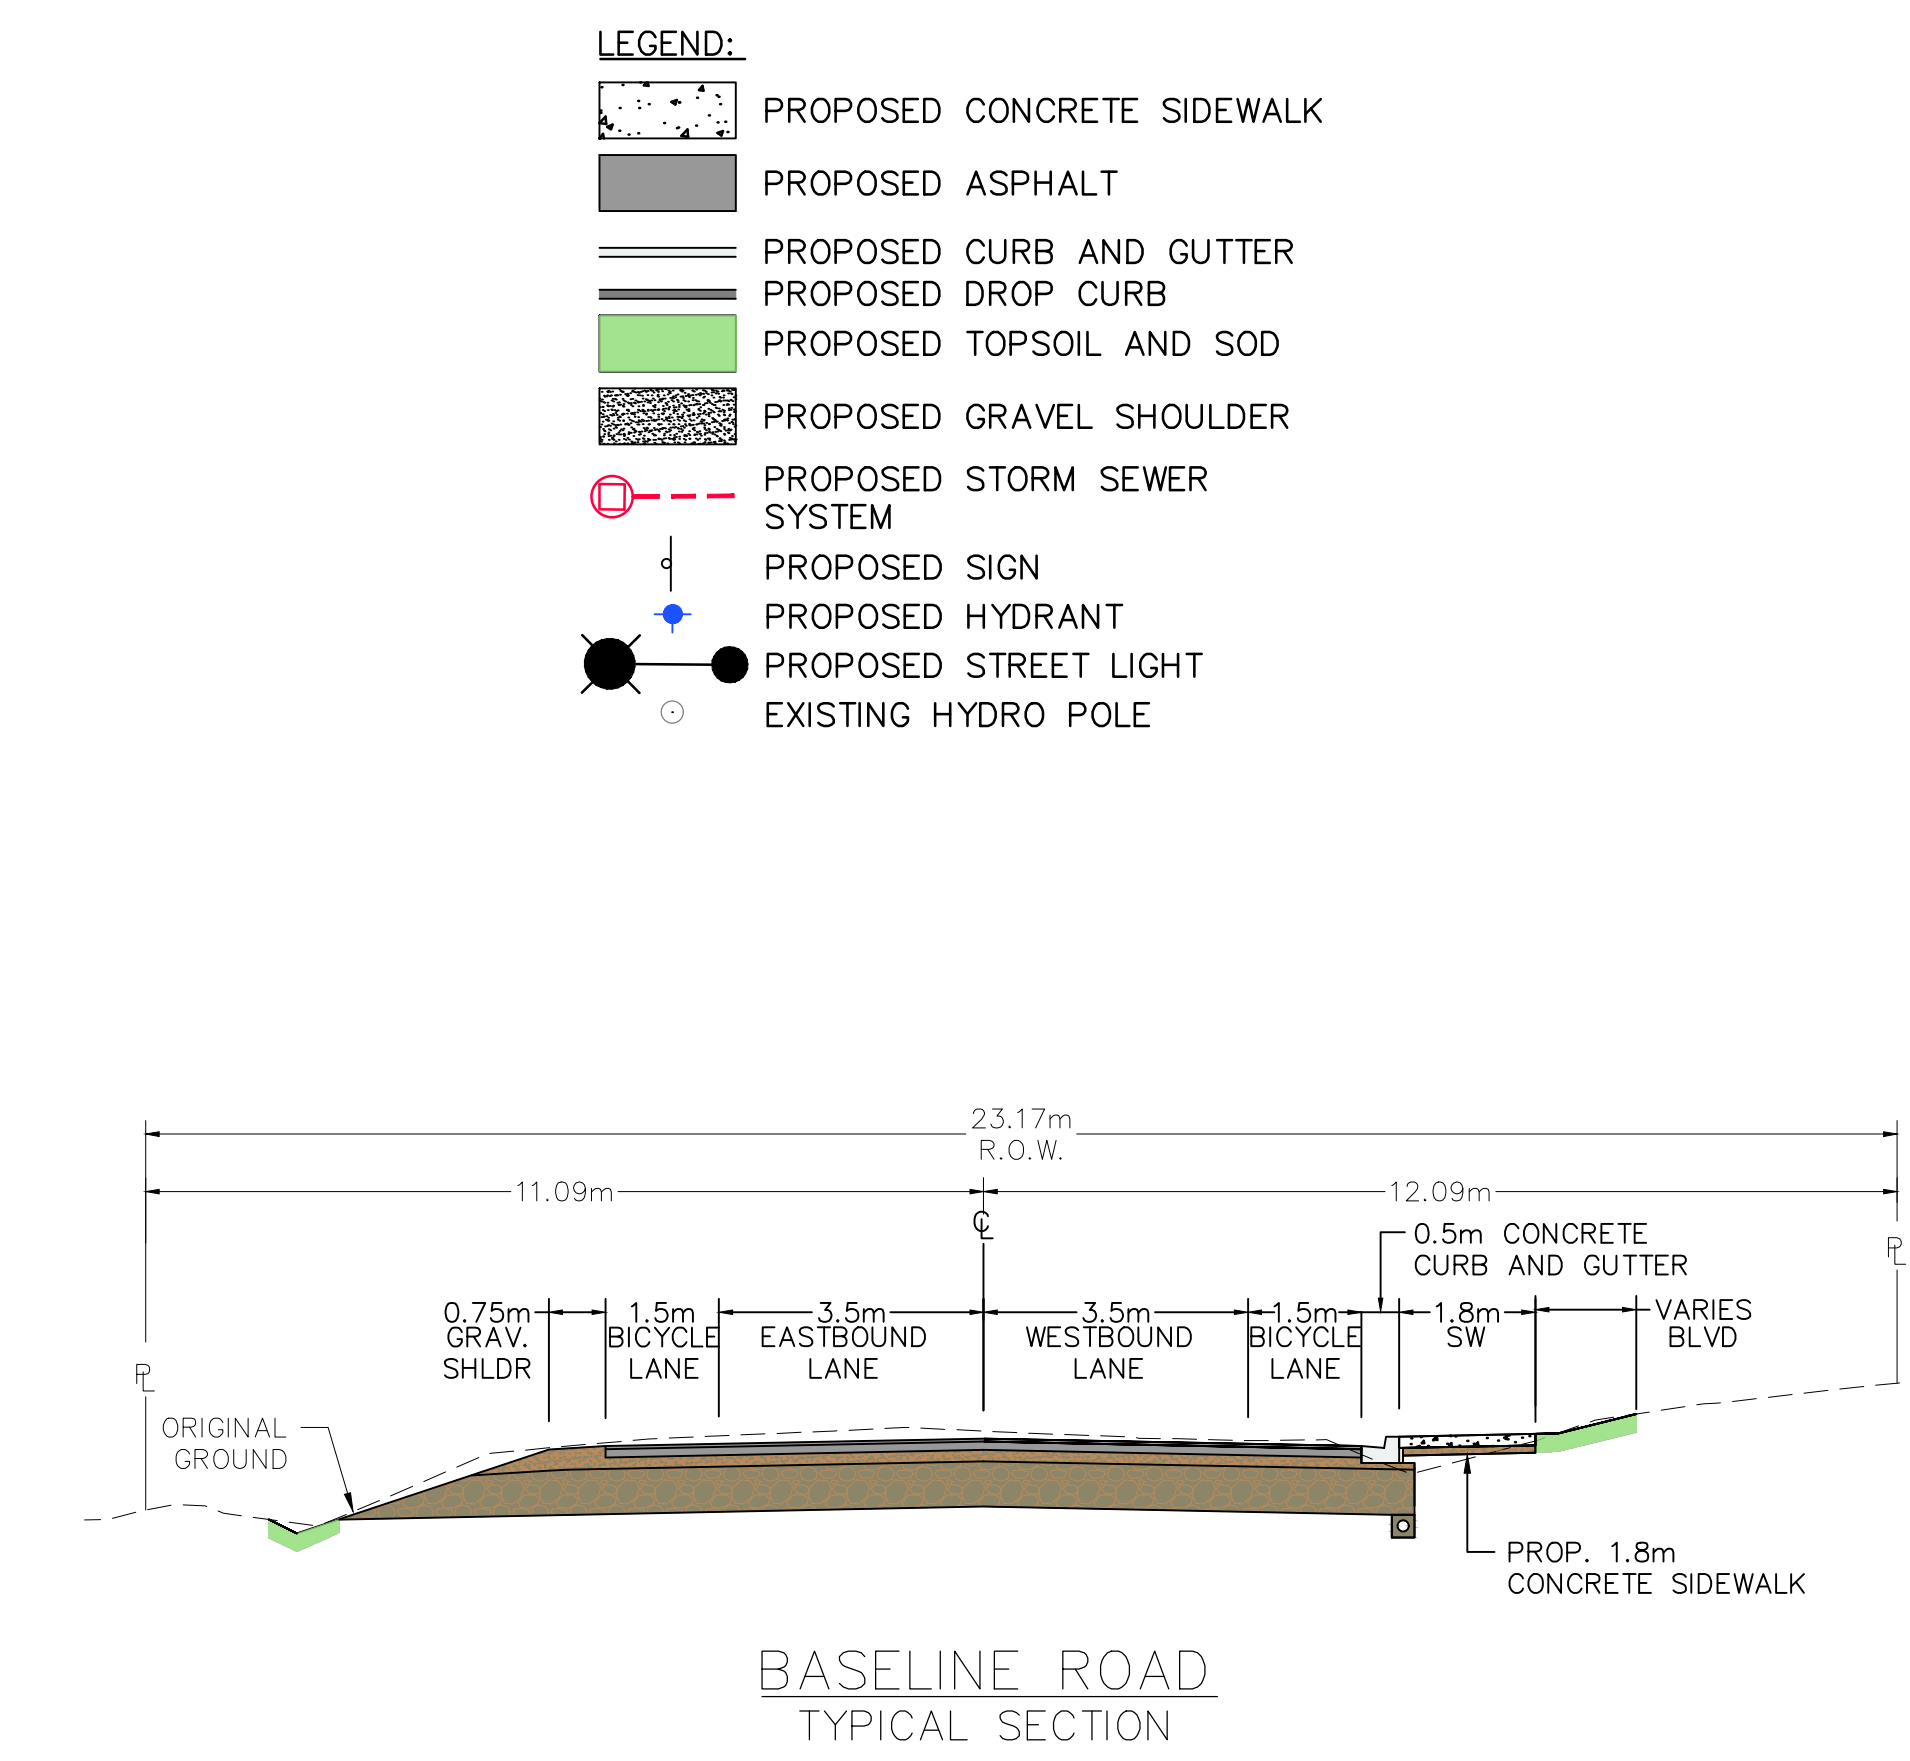